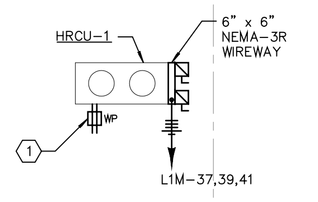

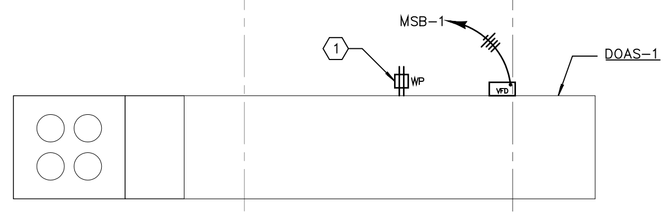

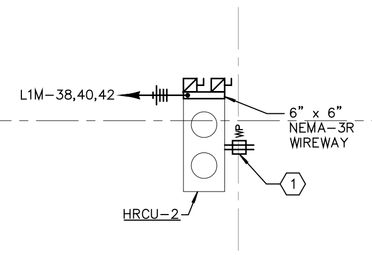

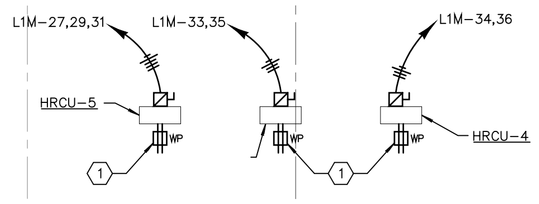

1 / E3.30 ROOF MECHANICAL POWER PLAN

SCALE: 1/8" = 1'-0"

GENERAL NOTES:

1. REFER TO MECHANICAL DRAWING FOR LOCATIONS OF DEVICES. IF CONFLICTING LOCATIONS ARE INDICATED, MECHANICAL LAYOUT TAKES PRECEDENCE.

KEYNOTES:

(1) MECHANICAL UNIT SHALL BE SUPPLIED WITH INTEGRAL CONVIENCE RECEPTACLE WITH GROUND FAULT CIRCUIT - INTERRUPTER PROTECTION FOR PERSONAL. SEE MECHANICAL DRAWINGS FOR COORDINATION.

NORTH

jeffers engineering associates
270 Scientific Drive
Norcross, Georgia 30092
(770) 447-0970
Technology Park/Atlanta

RICHARD + WITTSCHIEBE
ARCHITECTURE
INTERIORS
PLANNING

ASHRAE HEADQUARTERS
ADDITION AND RENOVATION

© COPYRIGHT
THIS DRAWING IS THE PROPERTY OF RICHARD + WITTSCHIEBE, ARCHITECTS, AND NOT TO BE USED ON ANY OTHER PROJECT AND SHALL BE RETURNED UPON REQUEST. COPYRIGHT AS DATED RICHARD + WITTSCHIEBE ARCHITECTS, INC. NOT VALID UNLESS SIGNED AND SEALED.

DRAWING TITLE:

ROOF MECHANICAL POWER PLAN

PROJECT NUMBER: **200614**

DATE: **05/25/07**

DRAWING NUMBER: **E3.30**