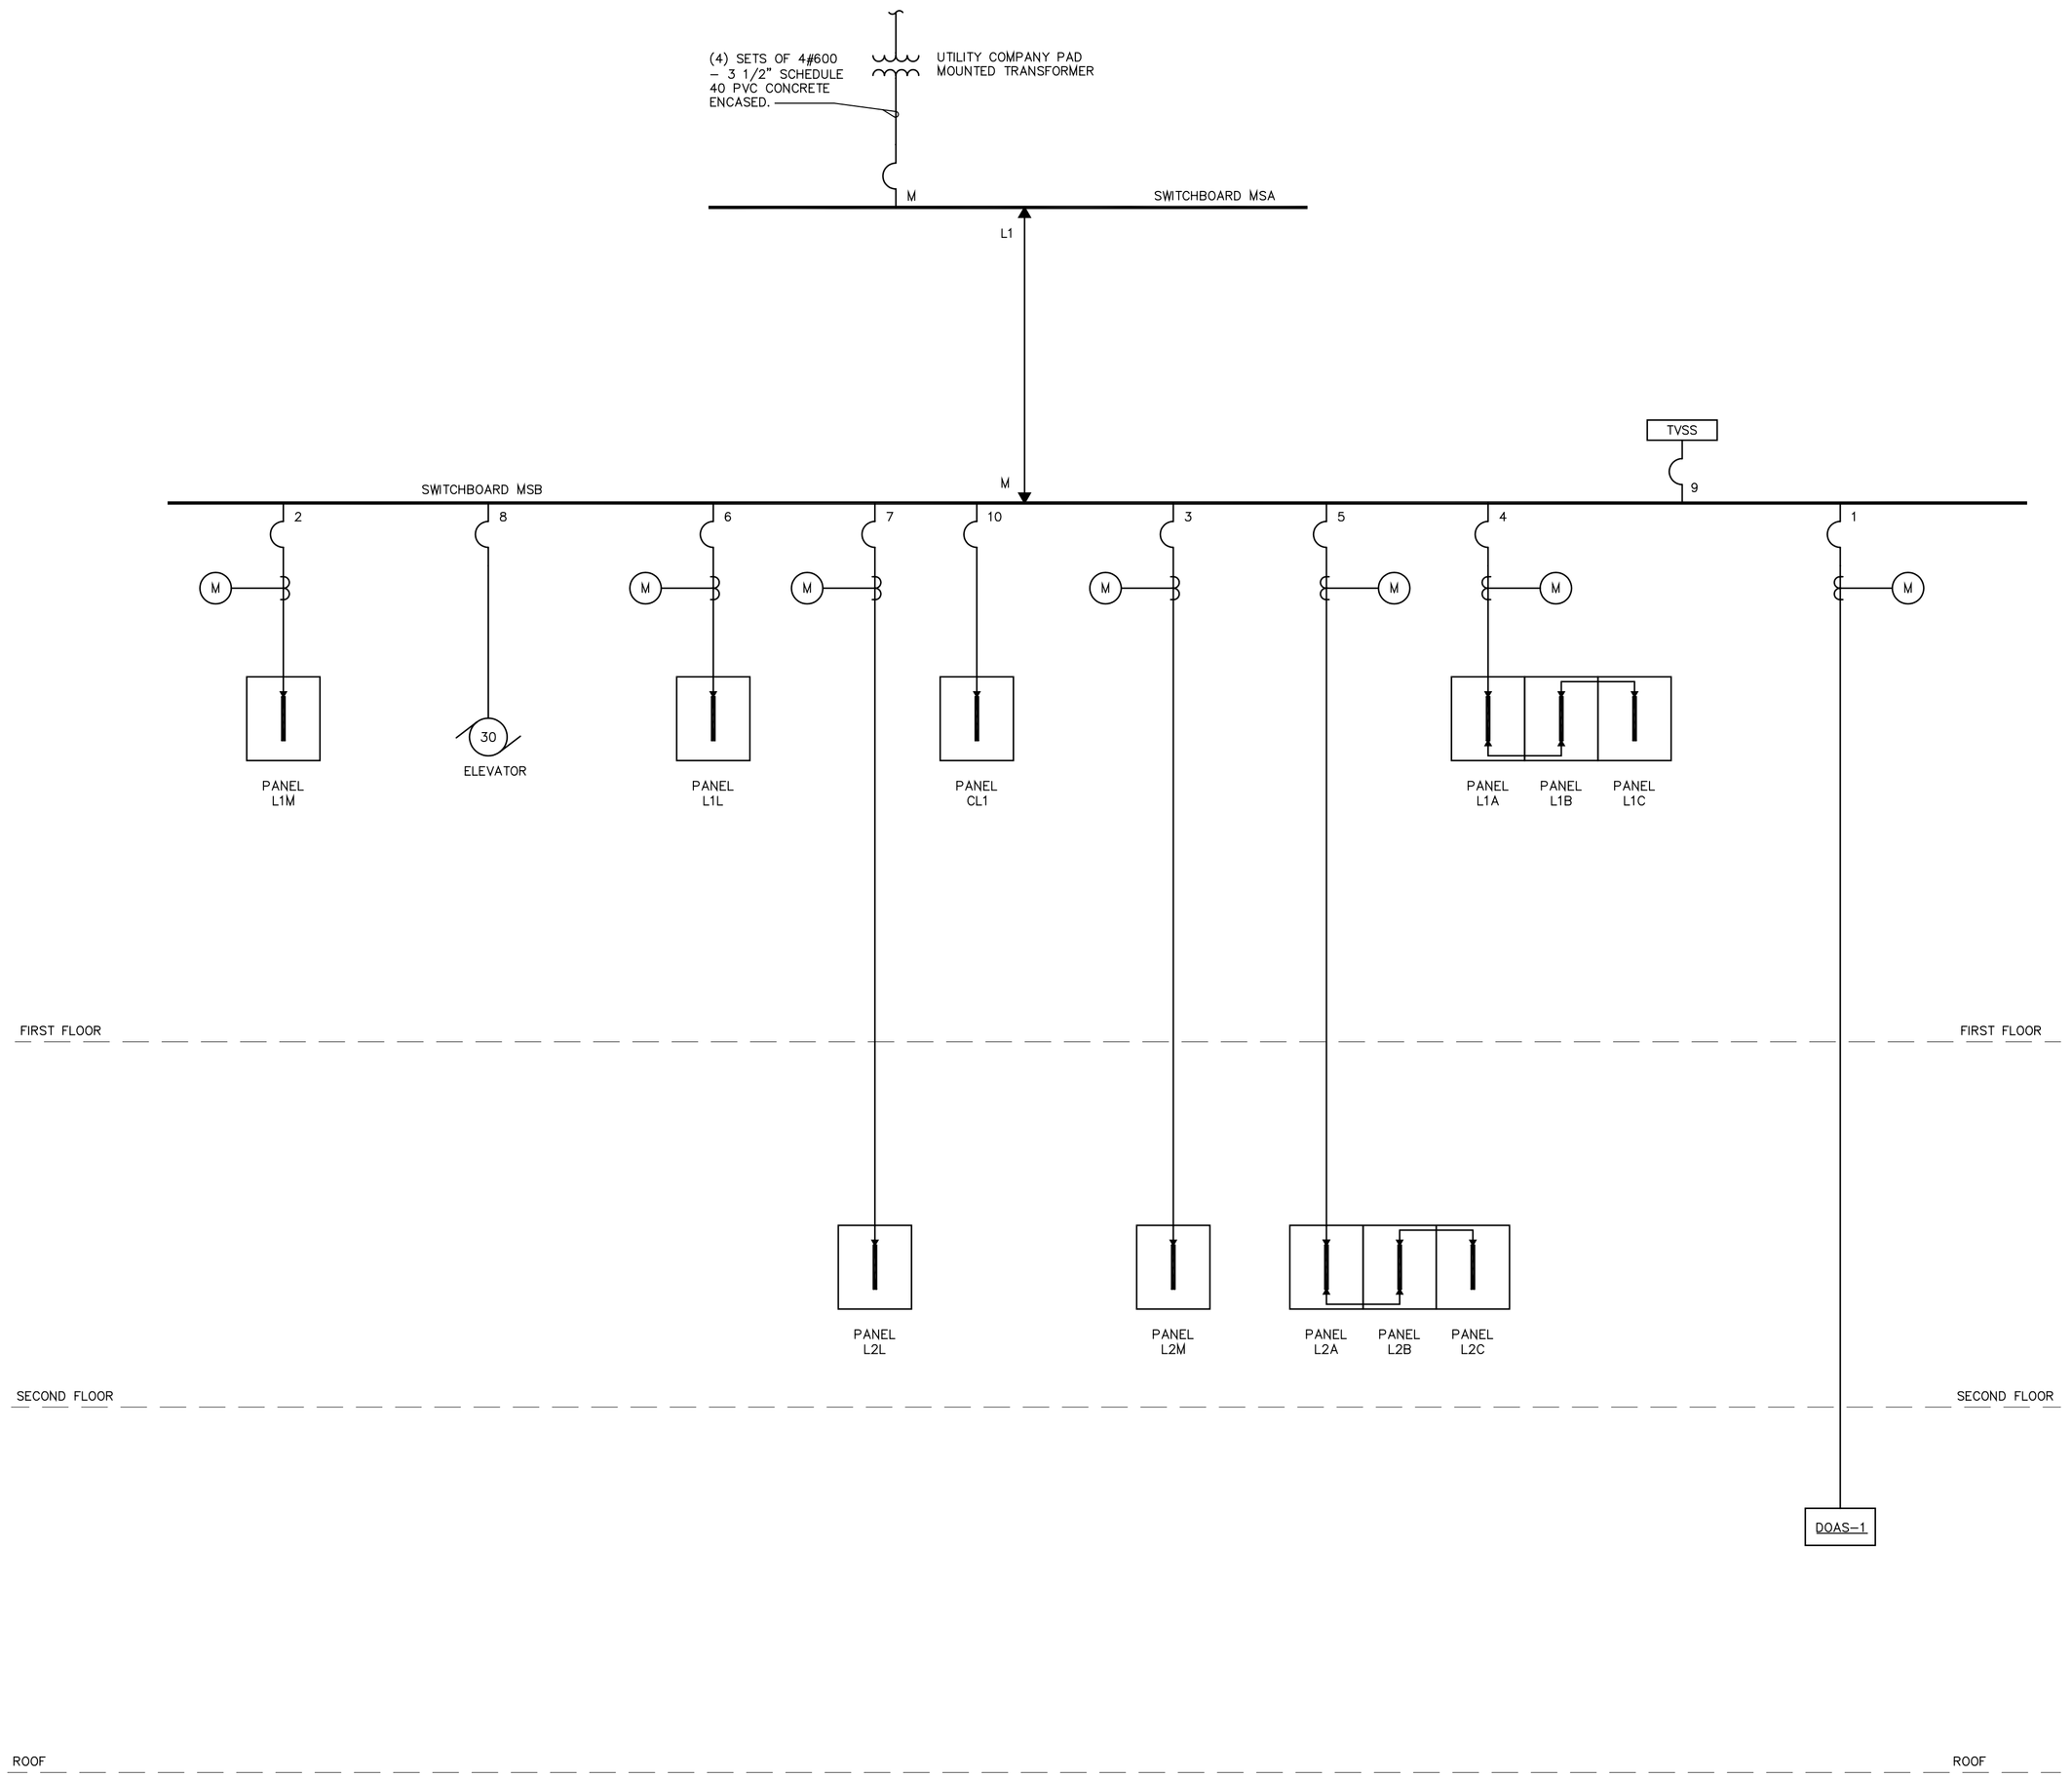

1 / E5.00 **ONELINE DIAGRAM**
N.T.S.

jeffers engineering associates
270 Scientific Drive
Norcross, Georgia 30092
(770) 447-0970
Technology Park/Atlanta

RICHARD + WITTSCHIEBE
ARCHITECTURE
INTERIORS
PLANNING

ASHRAE HEADQUARTERS
ADDITION AND RENOVATION

© COPYRIGHT
THIS DRAWING IS THE PROPERTY OF RICHARD + WITTSCHIEBE, INC. AND IS NOT TO BE USED ON ANY OTHER PROJECT AND TO BE RETURNED UPON REQUEST. COPYRIGHT AS DATED RICHARD + WITTSCHIEBE ARCHITECTS, INC. NOT VALID UNLESS SIGNED AND SEALED.

DRAWING TITLE:
ONELINE DIAGRAM

PROJECT NUMBER:
200614

DATE:
05/25/07

DRAWING NUMBER:
E5.00