DETAIL 1 S1.2

SCALE: 1/4" = 1'-0"

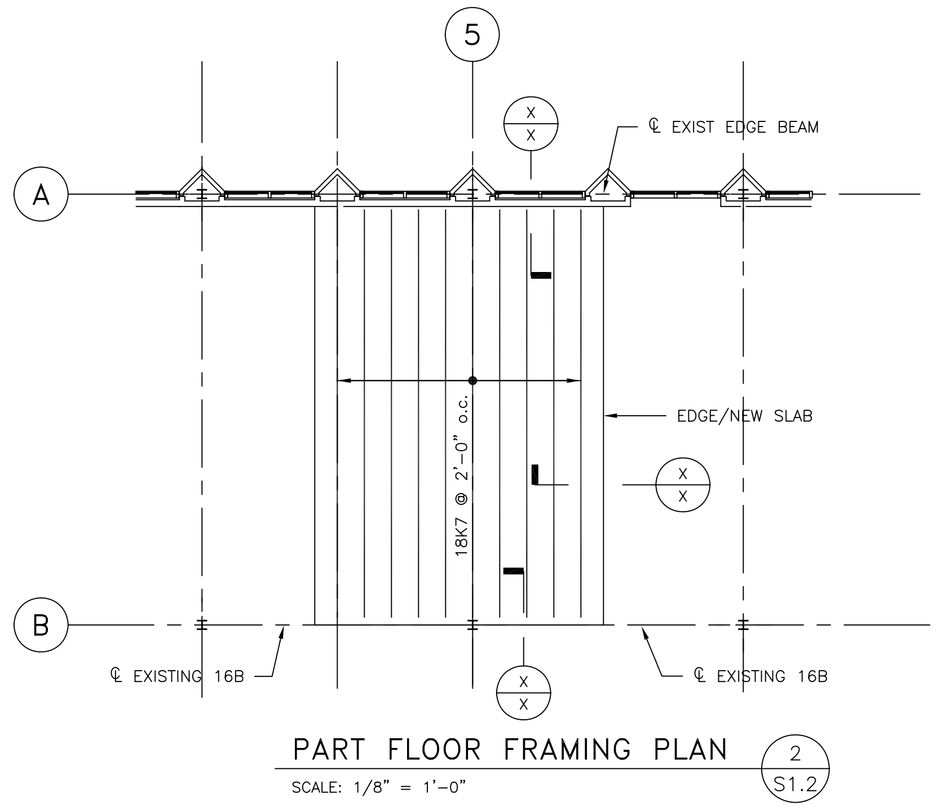

PART FLOOR FRAMING PLAN 2 S1.2

SCALE: 1/8" = 1'-0"

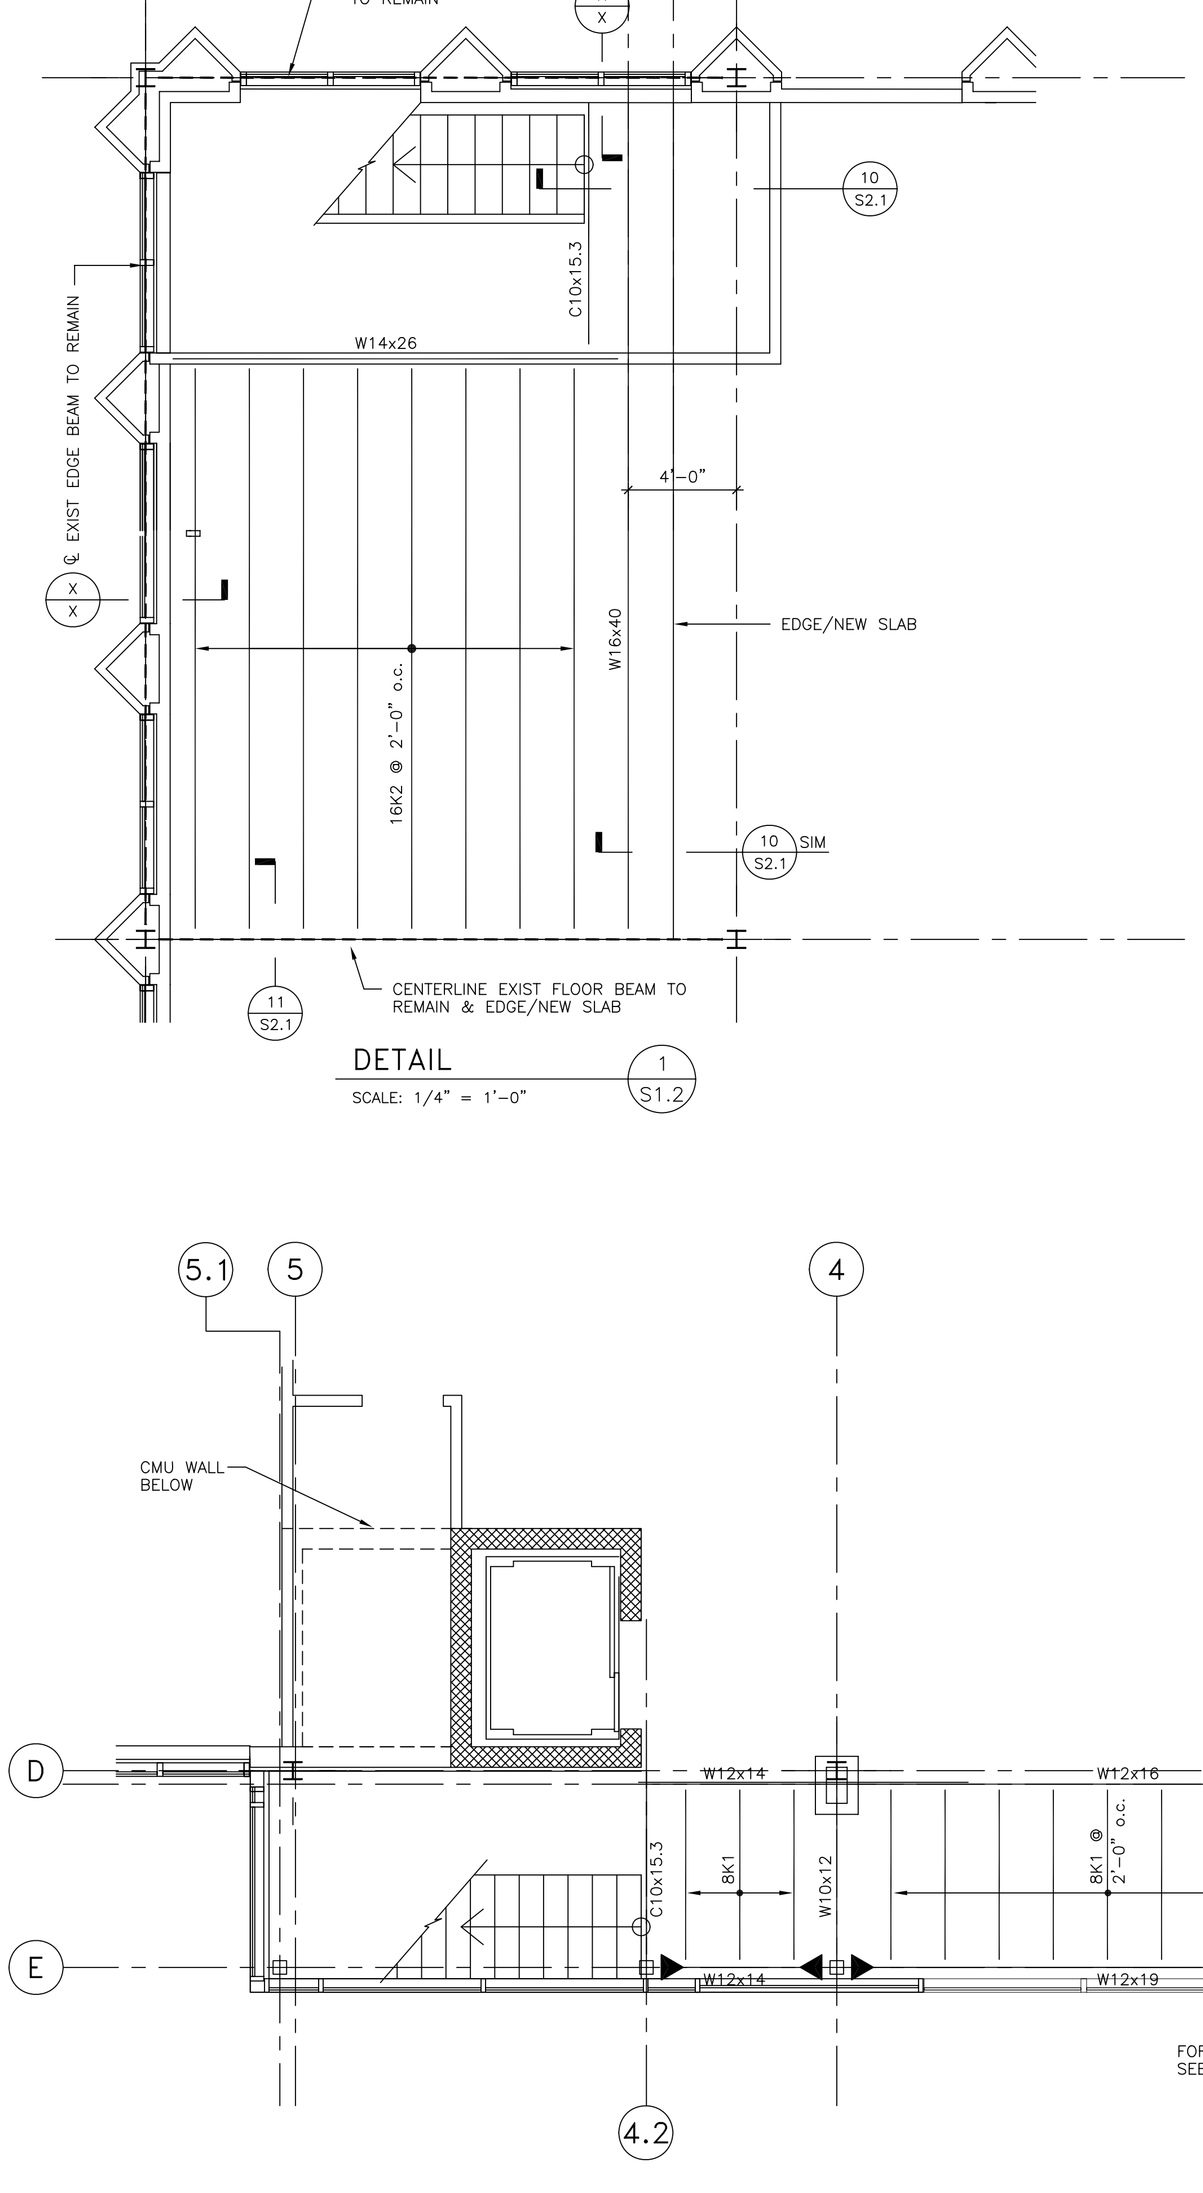

PART FLOOR FRAMING PLAN 3 S1.2

SCALE: 1/4" = 1'-0"

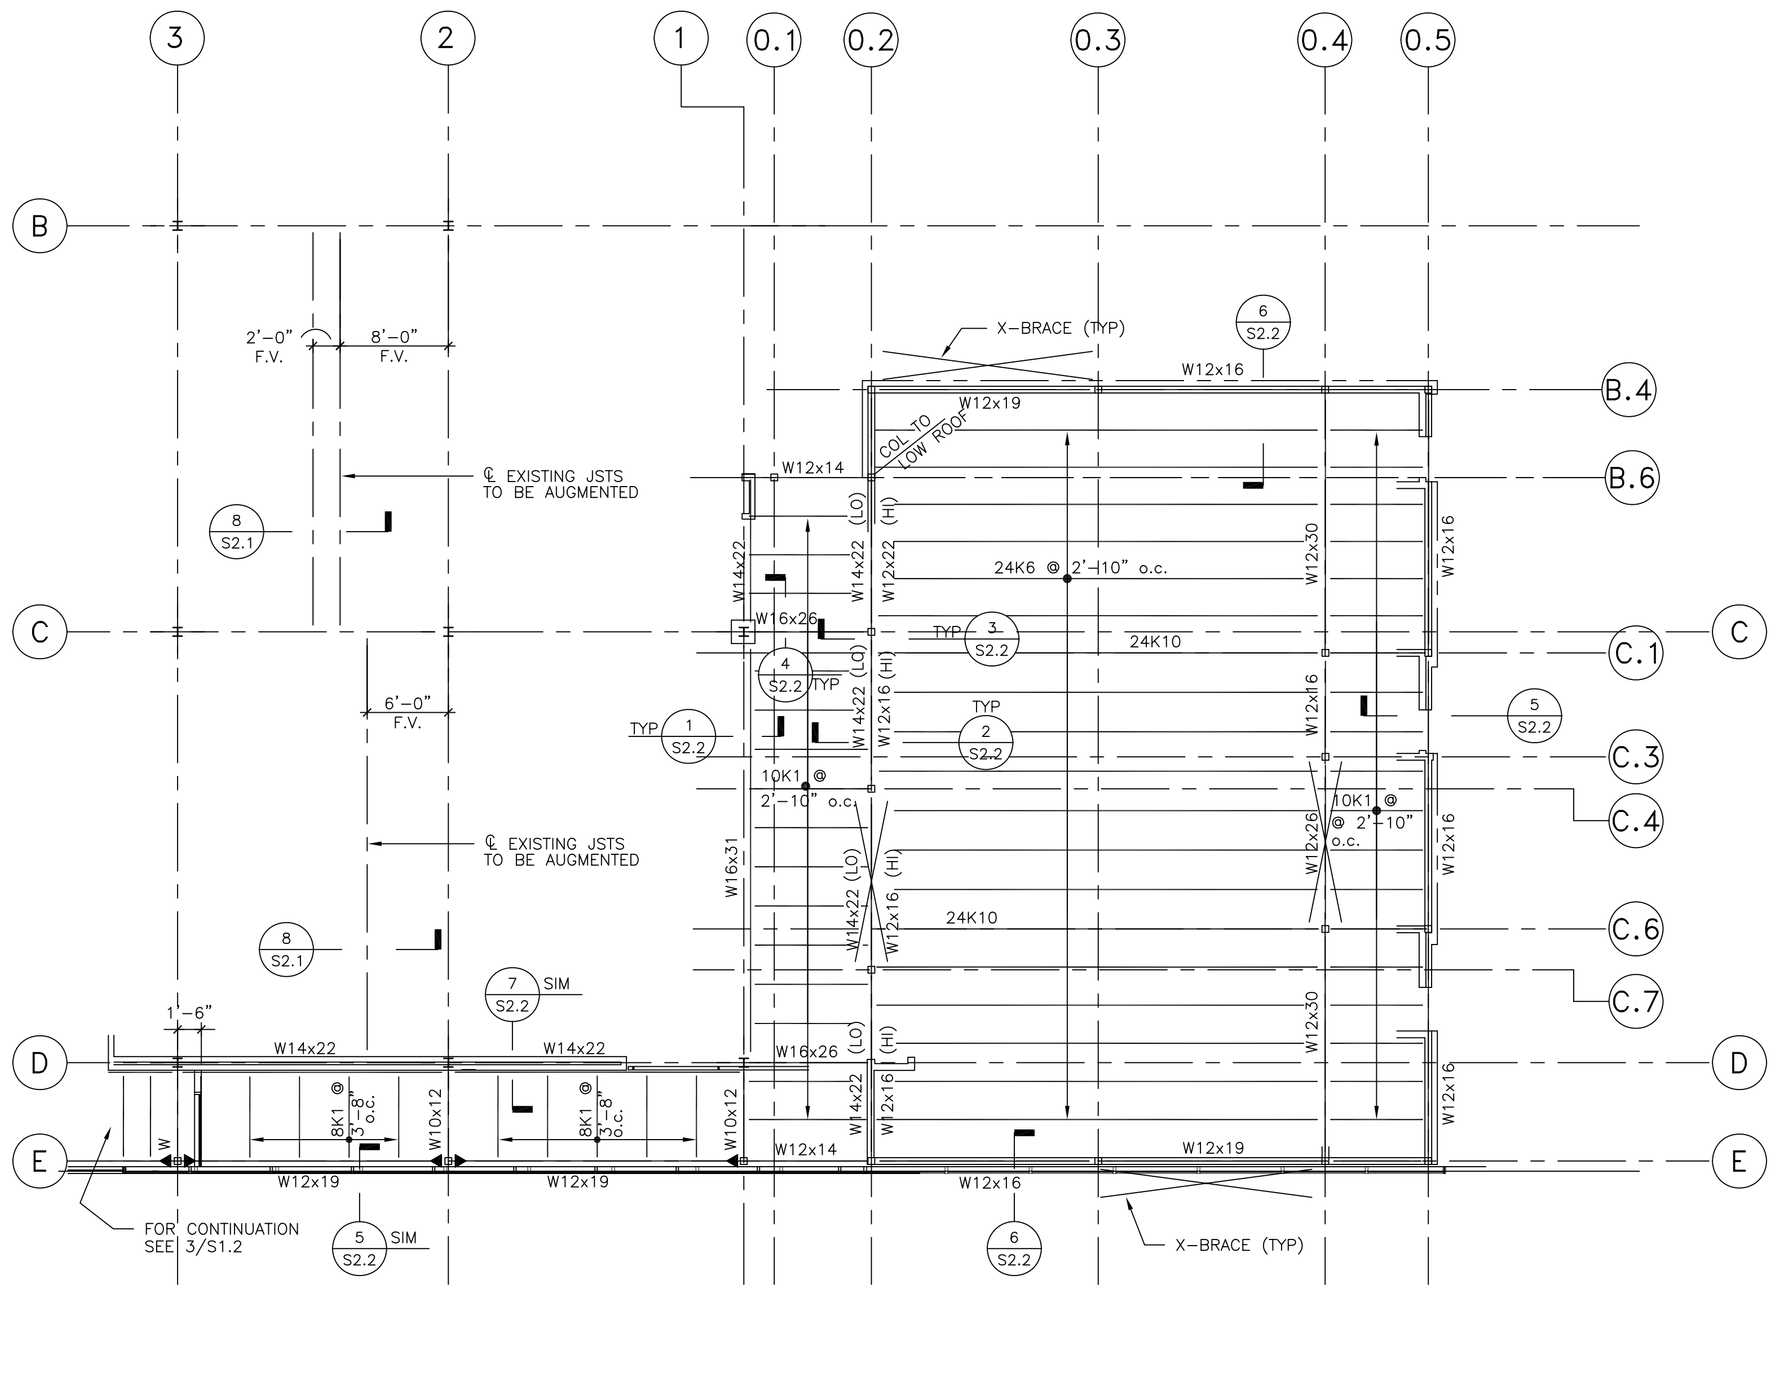

PARTIAL ROOF FRAMING PLAN 4 S1.2

SCALE: 1/8" = 1'-0"

ASHARES12
1/8" = 1'-0"

RICHARD + WITTSCHIEBE
15 Simpson Street
Atlanta, Georgia 30308
V 404.688.2200
F 404.688.2400
www.rplusw.com

ASHRAE HEADQUARTERS
ADDITION AND RENOVATION

© COPYRIGHT
THIS DRAWING IS THE PROPERTY OF RICHARD + WITTSCHIEBE ARCHITECTS, INC. AND IS NOT TO BE USED FOR ANY PURPOSE OTHER THAN IT WAS RETURNED UPON REQUEST. COPYRIGHT AS DATED RICHARD + WITTSCHIEBE ARCHITECTS, INC. NOT VALID UNLESS SIGNED AND SEALED.

REVISIONS

#	DATE	DESCRIPTION

Second Floor Framing Plan & Details

JOB NUMBER
200614

DATE
5-25-07

SHEET NUMBER
S1.2