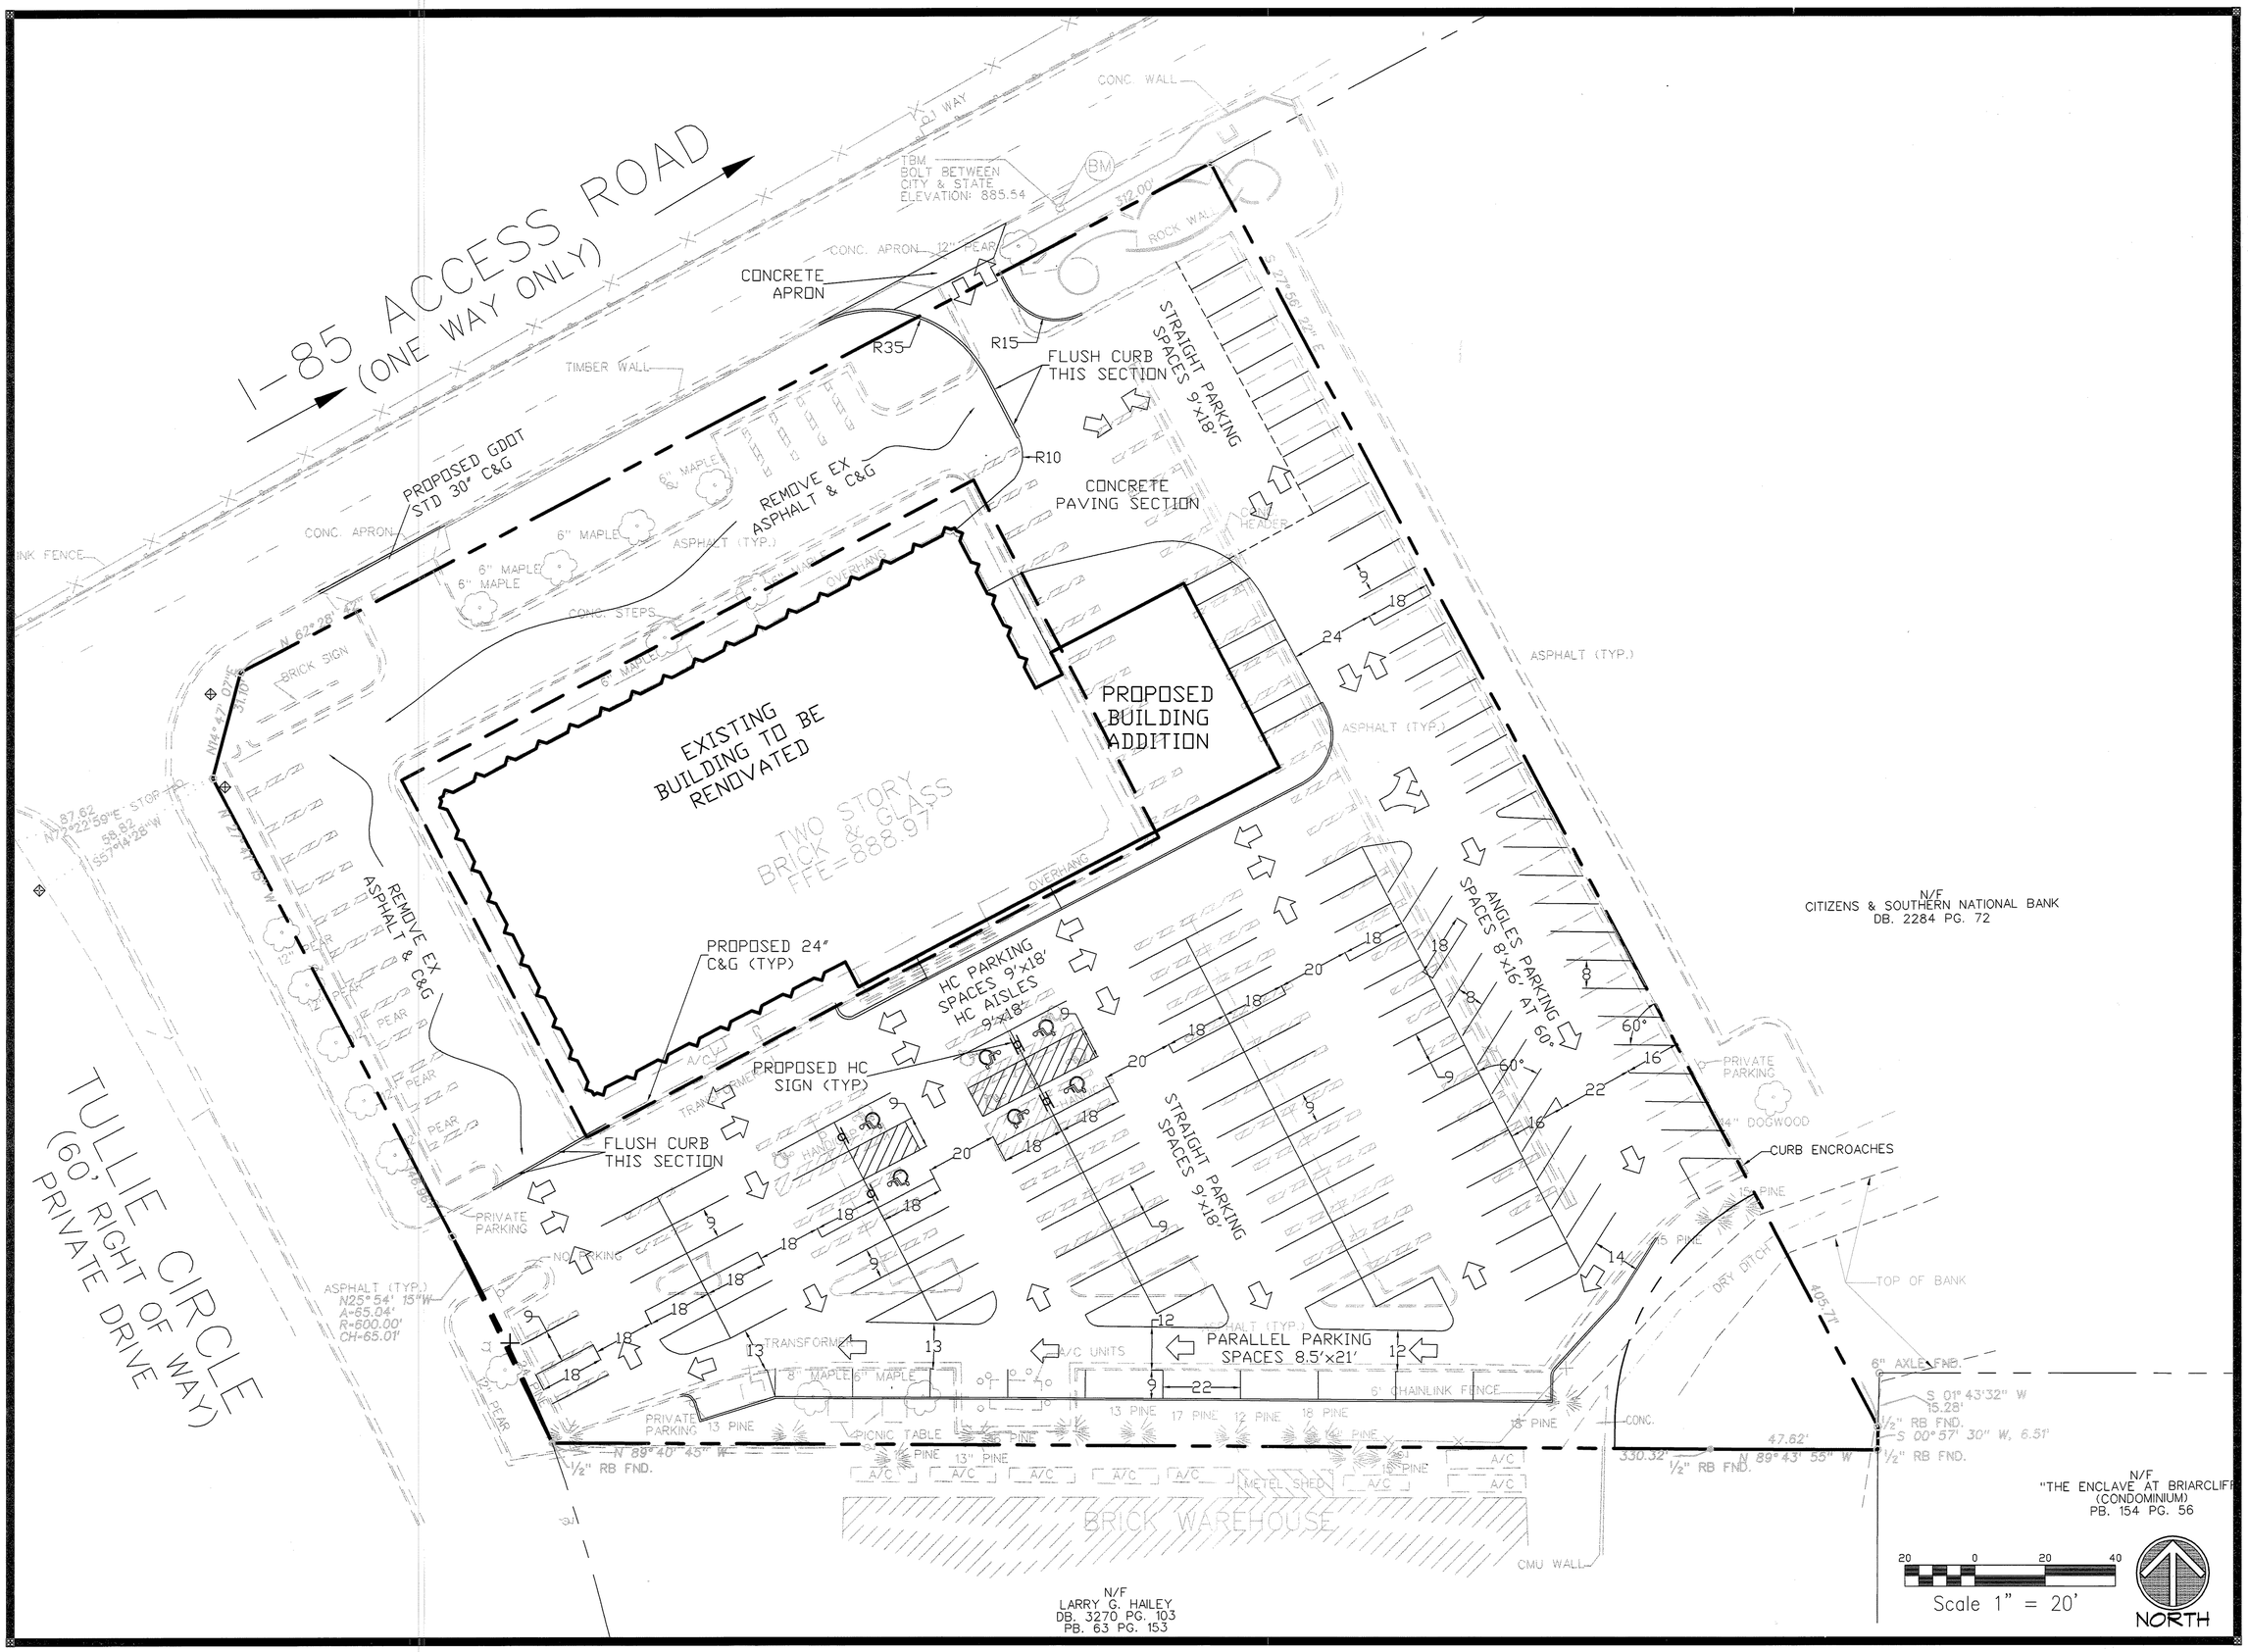


AEC inc.

CIVIL ENGINEERING | LANDSCAPE ARCHITECTURE
LAND PLANNING | ENVIRONMENTAL ENGINEERING
8995 Roswell Road • Suite 200
Atlanta • Georgia • 30350-1850
(770) 641-1942 • Fax (770) 998-6924 • www.aecatl.com

# SITE LAYOUT PLAN

# ASHRAE

Dekalb County, Georgia

| NO. | REVISIONS | DATE |
|---|---|---|

PROJECT NO. - 06-2534
DRAWN - MDB
DESIGNED - CJF
CHECKED -
DATE - 05-25-07

C 1.10